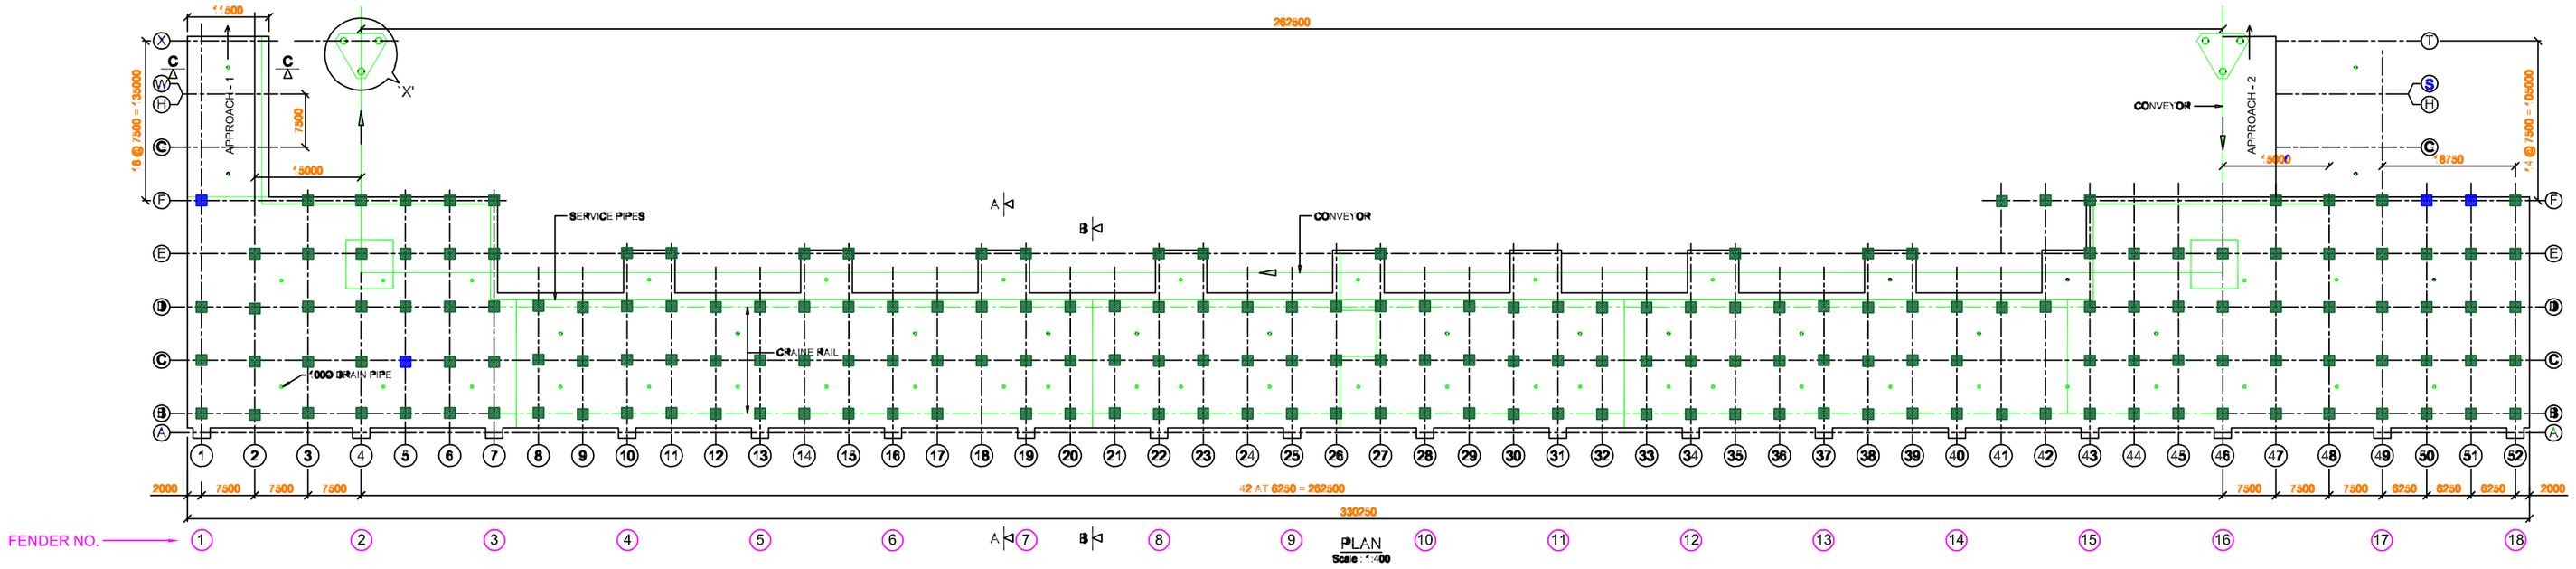

SEVERE DAMAGE

MODERATE DAMAGE

MINOR DAMAGE

PILE MUFF

FENDER BLOCK

PILE

NOTE : NOT TO SCALE

IRCLASS
SYSTEMS AND SOLUTIONS PRIVATE LIMITED
(Promoted by Indian Register of Shipping)

PROJECT	GUJARAT PIPAVAV PORT LIMITED		
LOCATION	JETTY 1 - PILE CAP		
DRAWN BY	ISP	REVIEWED BY	SBG
DRAWING NAME	DISTRESS LOCATION DRAWING		